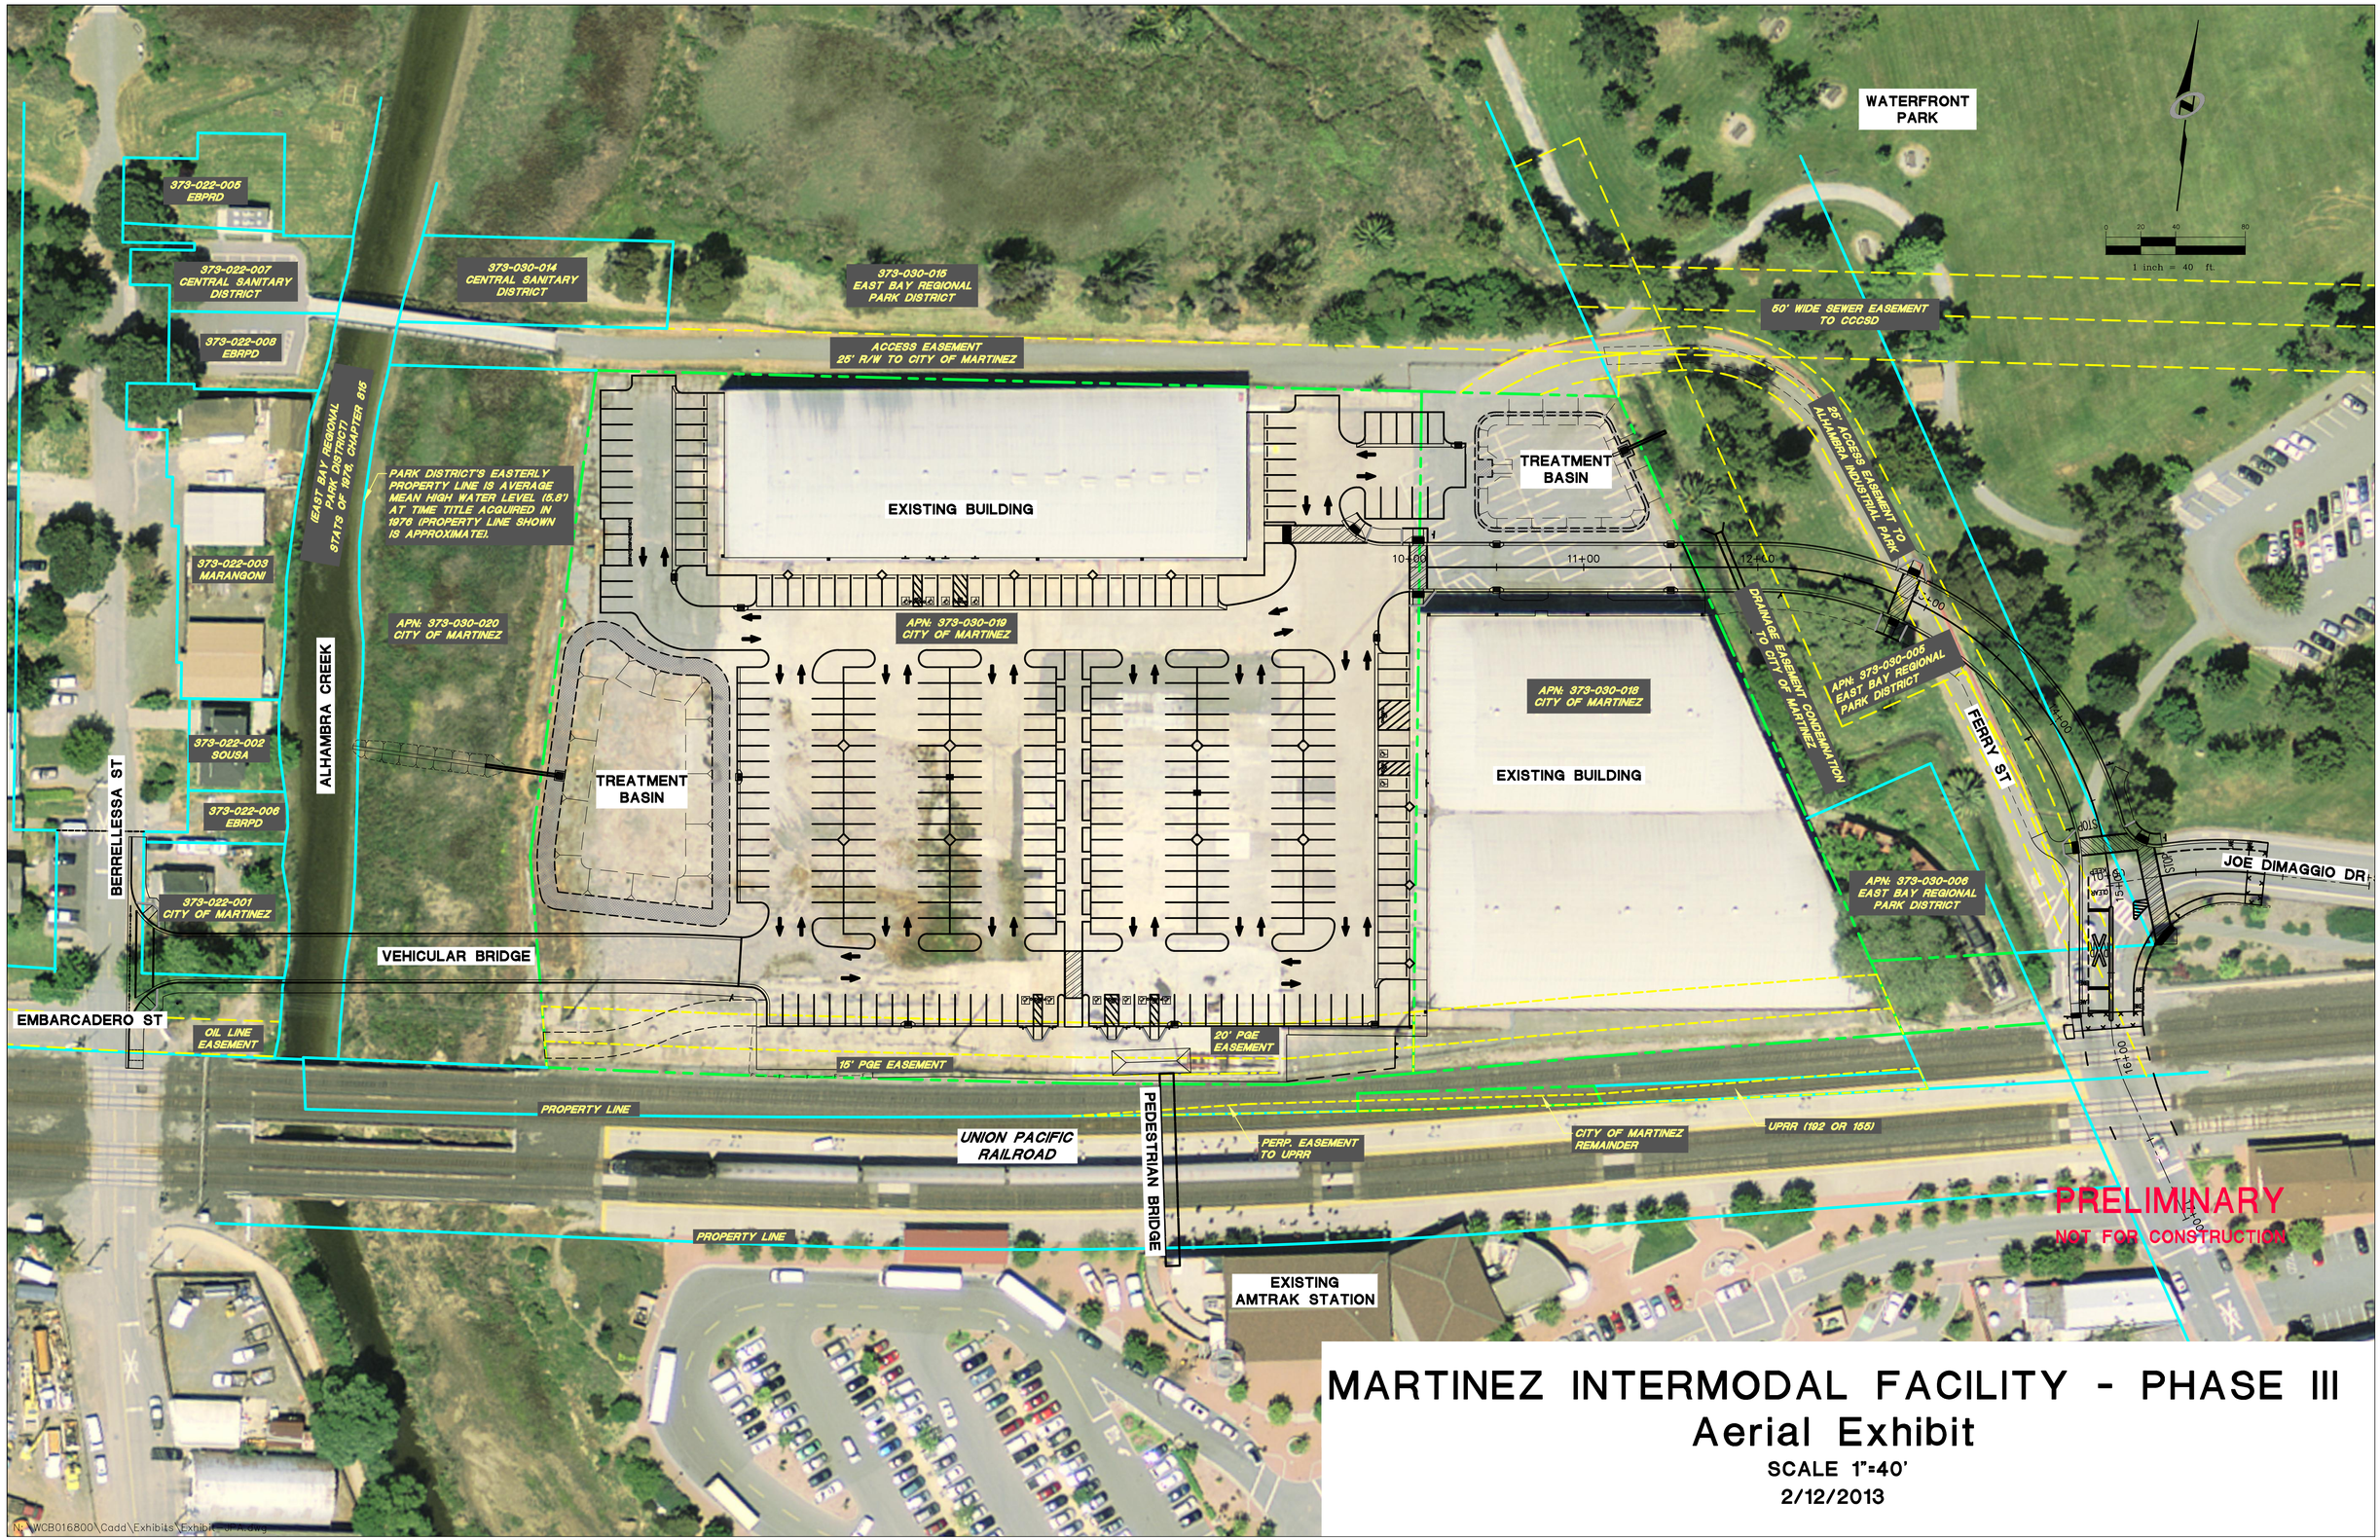

MARTINEZ INTERMODAL FACILITY - PHASE III

Aerial Exhibit

SCALE 1"=40'

2/12/2013